09/11/06

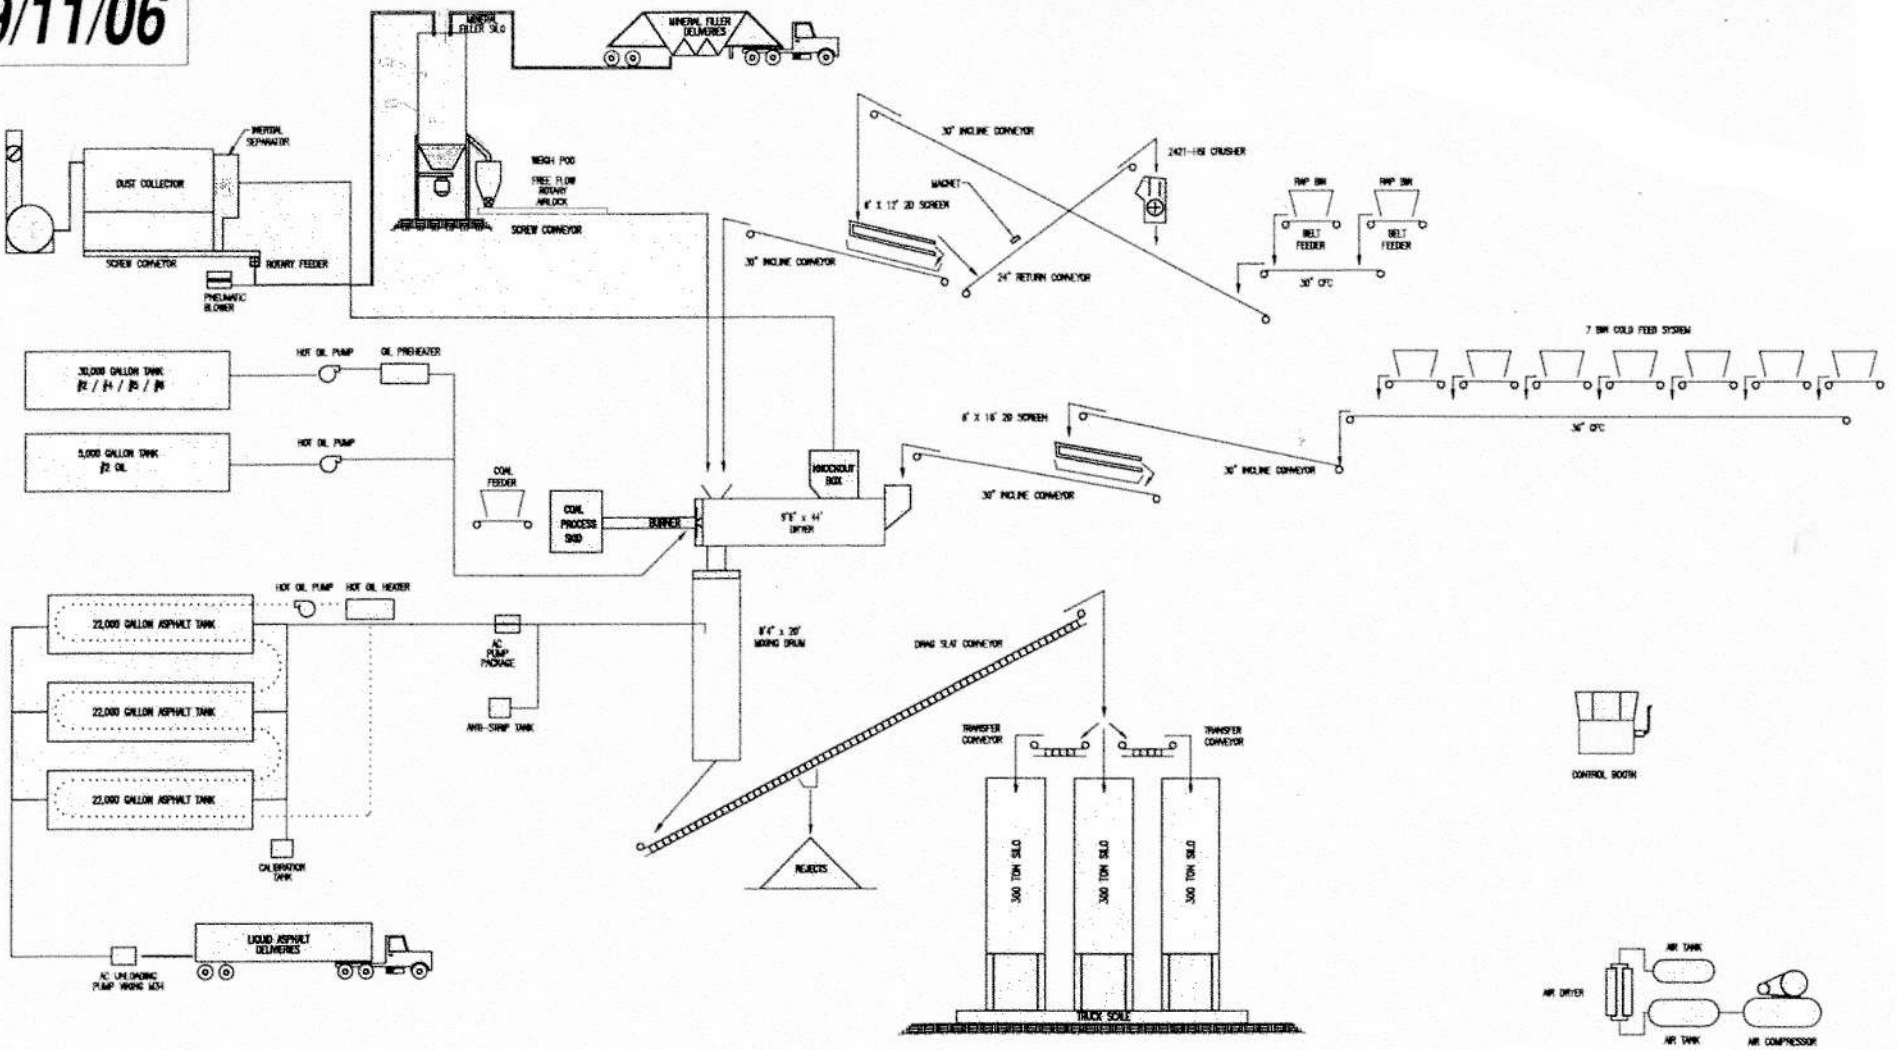

NOTE:
CFC = CHANNEL FRAME CONVEYOR
1D = ONE DECK
2D = TWO DECK
MCC = MOTOR CONTROL CENTER
⊕ = 3-WAY VALVE
⊘ = DRAFT DAMPER

GLENN O. HAWBAKER, INC.
FLOW DIAGRAM
PLANT #19 – GROVE CITY ASPHALT
ESK
NONE
08/11/06
92-01-03